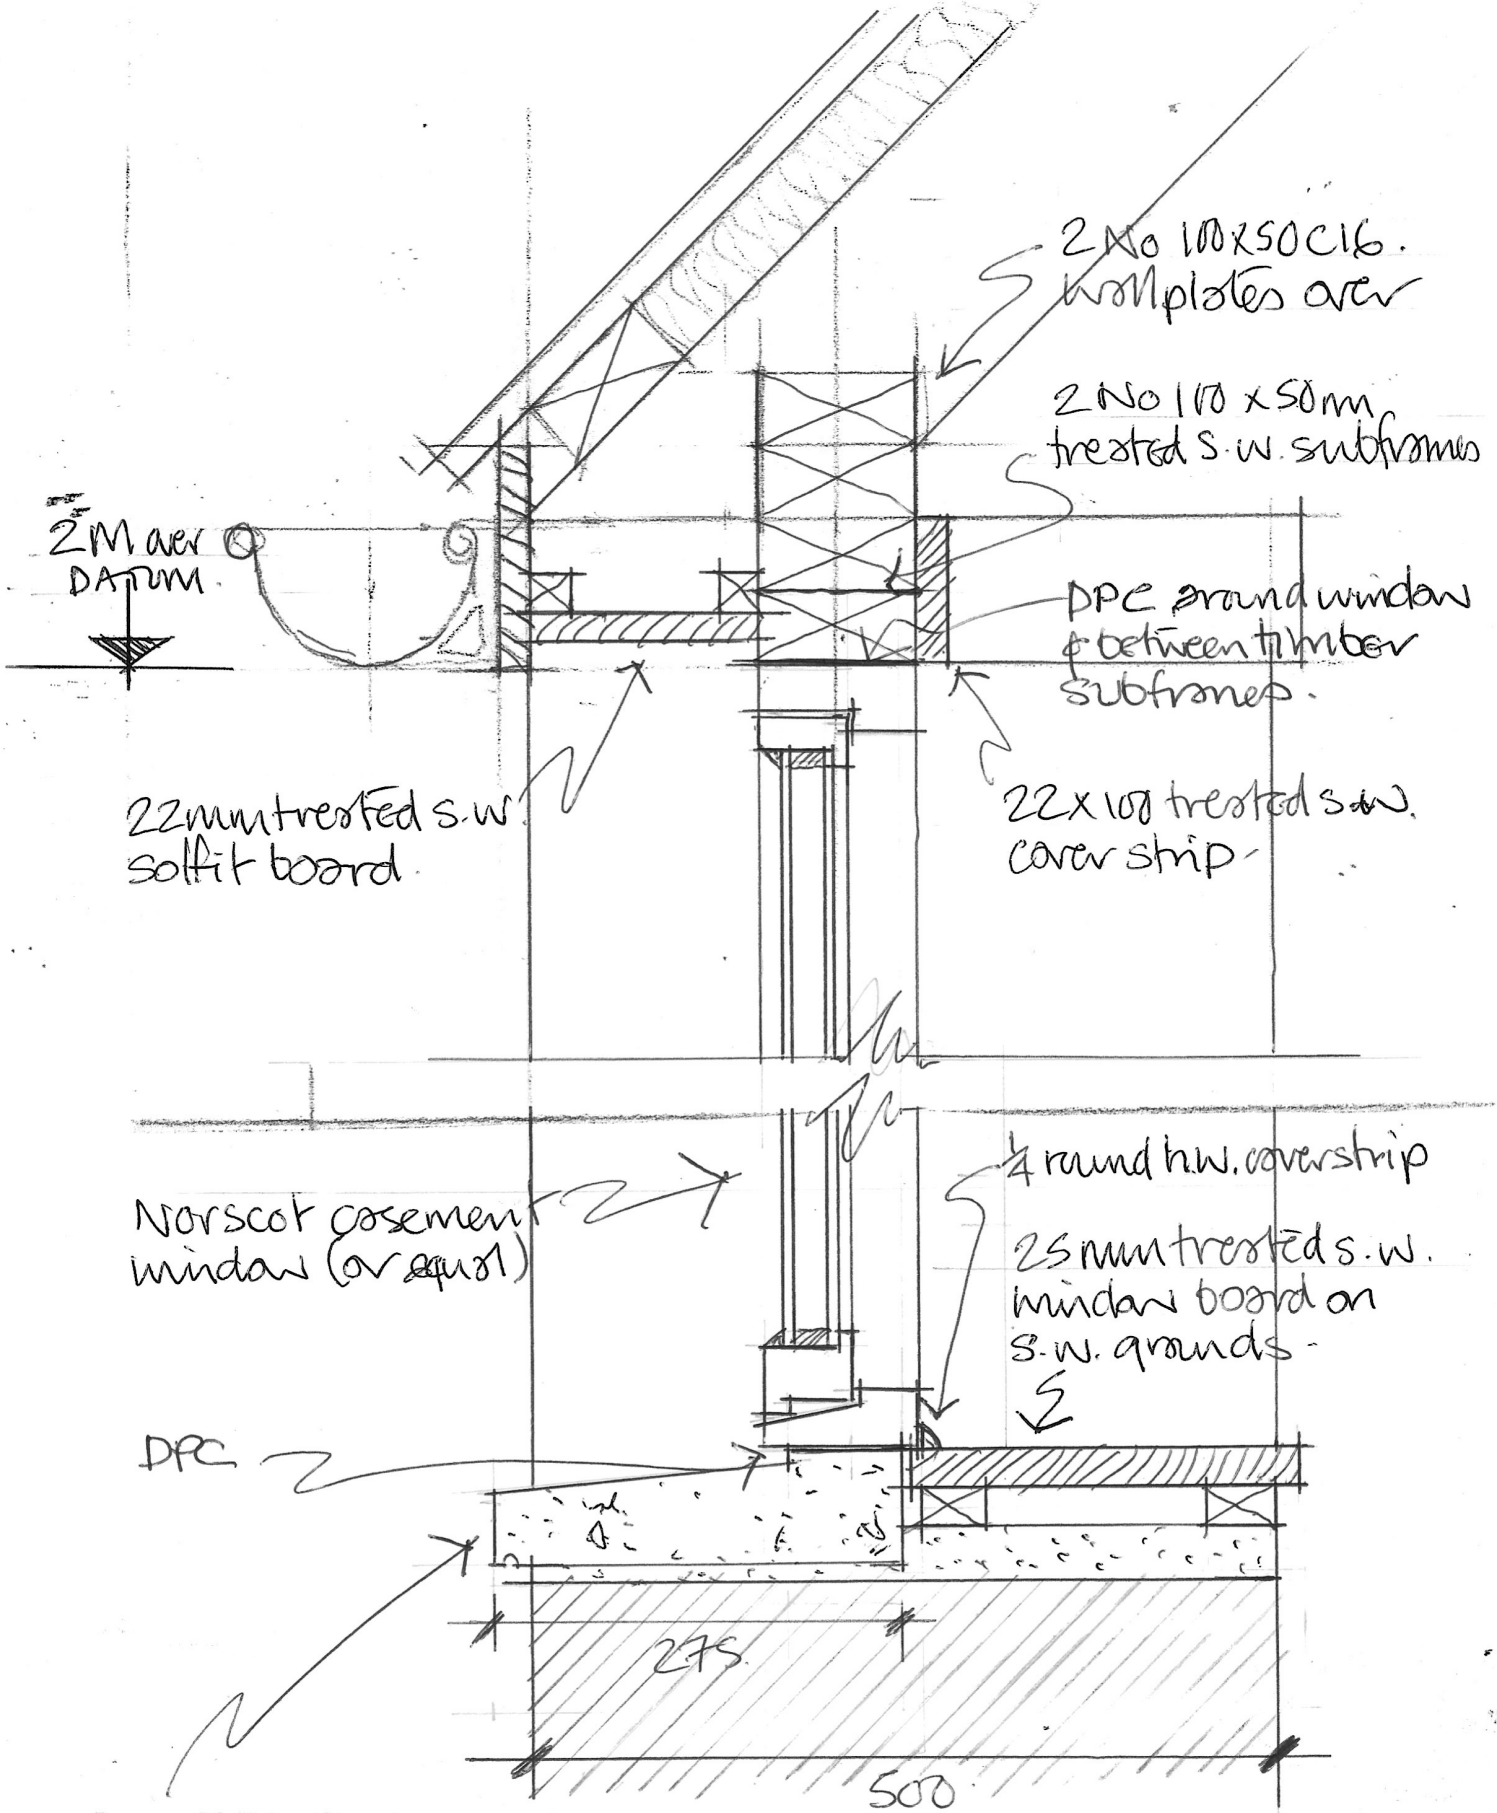

FOX POINT SALMON BOTHY
WINDOW SECTION DETAIL SCALE N 1:5. REV A